


1 OVERALL PLAN - GROUND LEVEL
SCALE 1 : 40

GENERAL KEY PLAN:

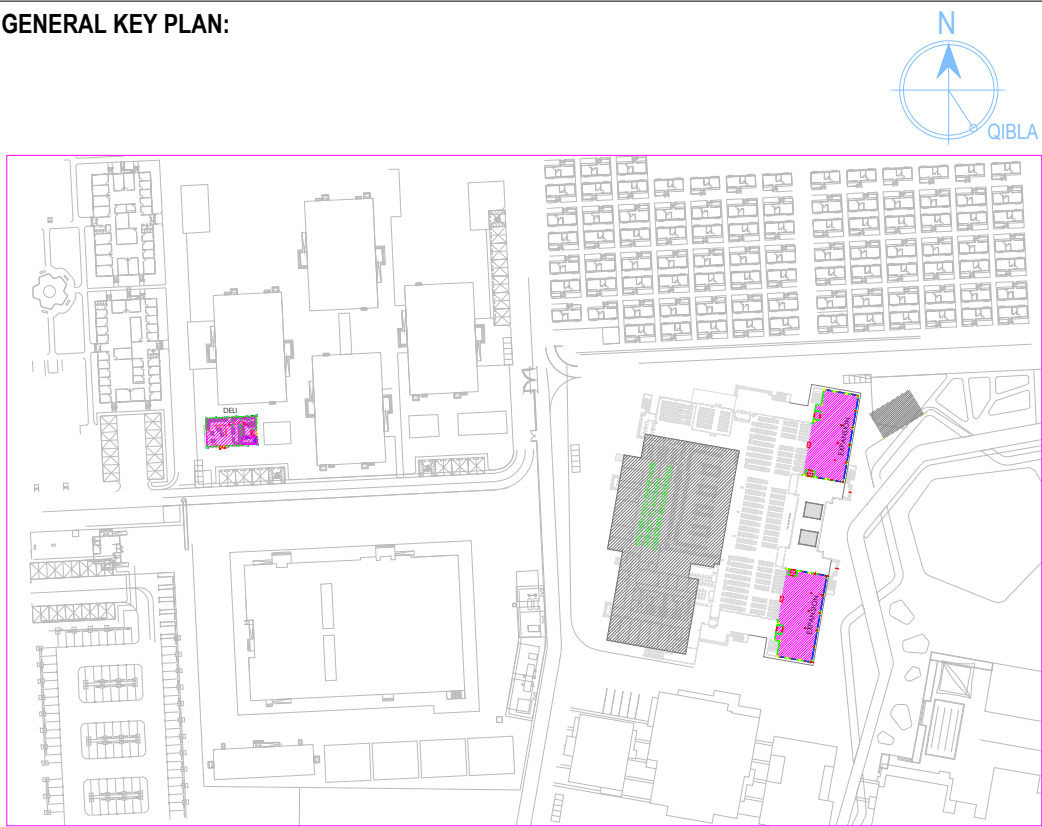

NOTES:

1. ALL DIMENSION IN MM UNLESS & OTHERWISE NOTED.
2. ALL DRAWINGS MUST BE READ IN CONJUNCTION WITH ALL OTHER ARCHITECTURAL & ENGINEERING DRAWING RELATED TO THE SAME SHEET & ANY ITEM ON IT.
3. FOR BUILDING ORIENTATION SHALL BE AS PER MASTER SITE PLAN MOREOVER NORTH DIRECTION FOR TYPICAL BUILDING HAVE SHOWN IN THE LAYOUT.
4. FOR RAMP & STAIR DETAILS DRAWING REFERS TO STRUCTURAL DRAWING.

REFERENCE NUMBER	DESCRIPTION
------------------	-------------

0m 2m 4m 6m 8m 10m

VISUAL SCALE 1:100 @ A1

STAGE:

3D - ISSUED FOR CONSTRUCTION

REV	STAGE 3D SUBMISSION	FAR	04.02.2025
DESCRIPTION	APP	DATE	

PURPOSE OF ISSUE:

ISSUED FOR APPROVAL

CLIENT:



نيوم NEOM

PROJECT MANAGEMENT CONSULTANT:

DESIGN CONSULTANT NAME & LOGO (s):



هكساجون للمقاولات
HEXAGON Contracting

CONTRACTOR NAME & LOGO (s):

DESIGN CONSULTANT / CONTRACTOR:

DRAWN:	FAR	04.02.2025
CHECKED:	BR	04.02.2025
APPROVED:	MA	04.02.2025

NEOM'S REVIEW:

CHECKED:	XXX	DD.MM.YY
APPROVED:	XXX	DD.MM.YY

SCALE:

1:40

DISCIPLINE NAME:

ARCHITECTURE

DELI - OVERALL PLAN

GROUND LEVEL

PROJECT NAME:

NC-1 DINER MODIFICATION

REGIONAL INFRASTRUCTURE

NEOM

KINGDOM OF SAUDI ARABIA

REGION	ASSET CODE	CONTRACT CODE
12	600000	4800001247
DRAWING NUMBER		
ORIGINATOR	DISCIPLINE	DOCUMENT TYPE
HEX	ARC	DRG
SEQUENTIAL NUMBER	REV NO.	
110000	01	